4813 FULL FLOOR ILLUSTRATION (48' EAVE HEIGHT)

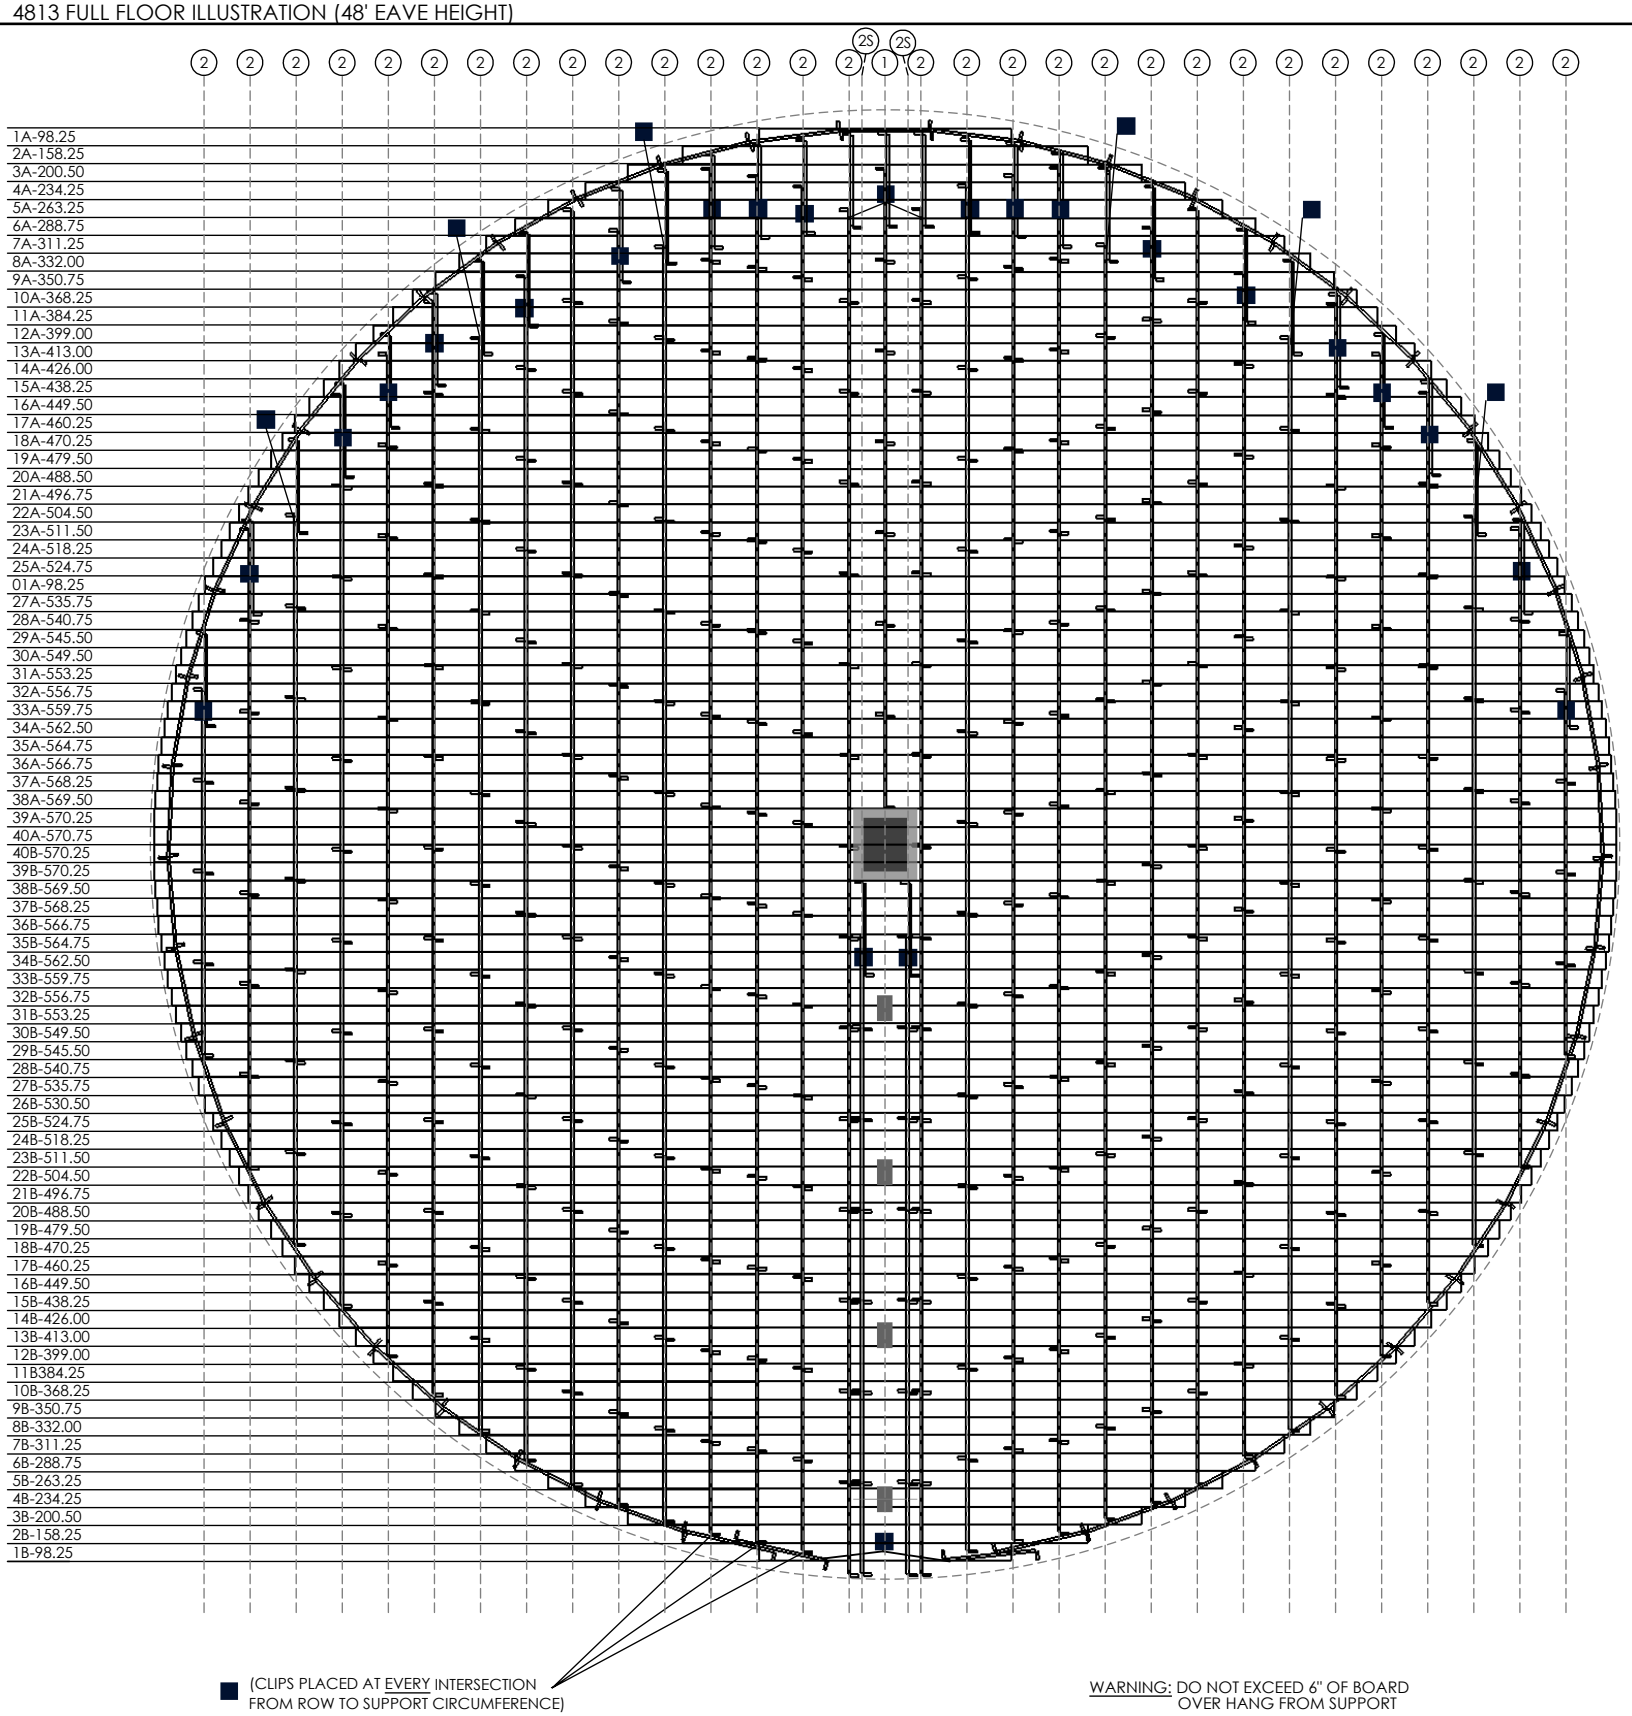

■ (CLIPS PLACED AT EVERY INTERSECTION FROM ROW TO SUPPORT CIRCUMFERENCE)

WARNING: DO NOT EXCEED 6" OF BOARD OVER HANG FROM SUPPORT

ITEM	DESCRIPTION
1	CENTER CHALKLINE
2	NORMAL CHALKLINE SPACING 18"
2S	INNER ROW CHALKLINE SPACING 9"
■	2 CLIPS (APPLIED AT THE TOP AND BOTTOM OF EVERY SYNTIRO INTERSECTION

ITEM	AMOUNT
42" SYNTIRO'S	461
CLIPS	185

UNITS	TOTALS
LIN/FT	2985.71'
FLASHING	98
OVR. WGHT	8972 LBS