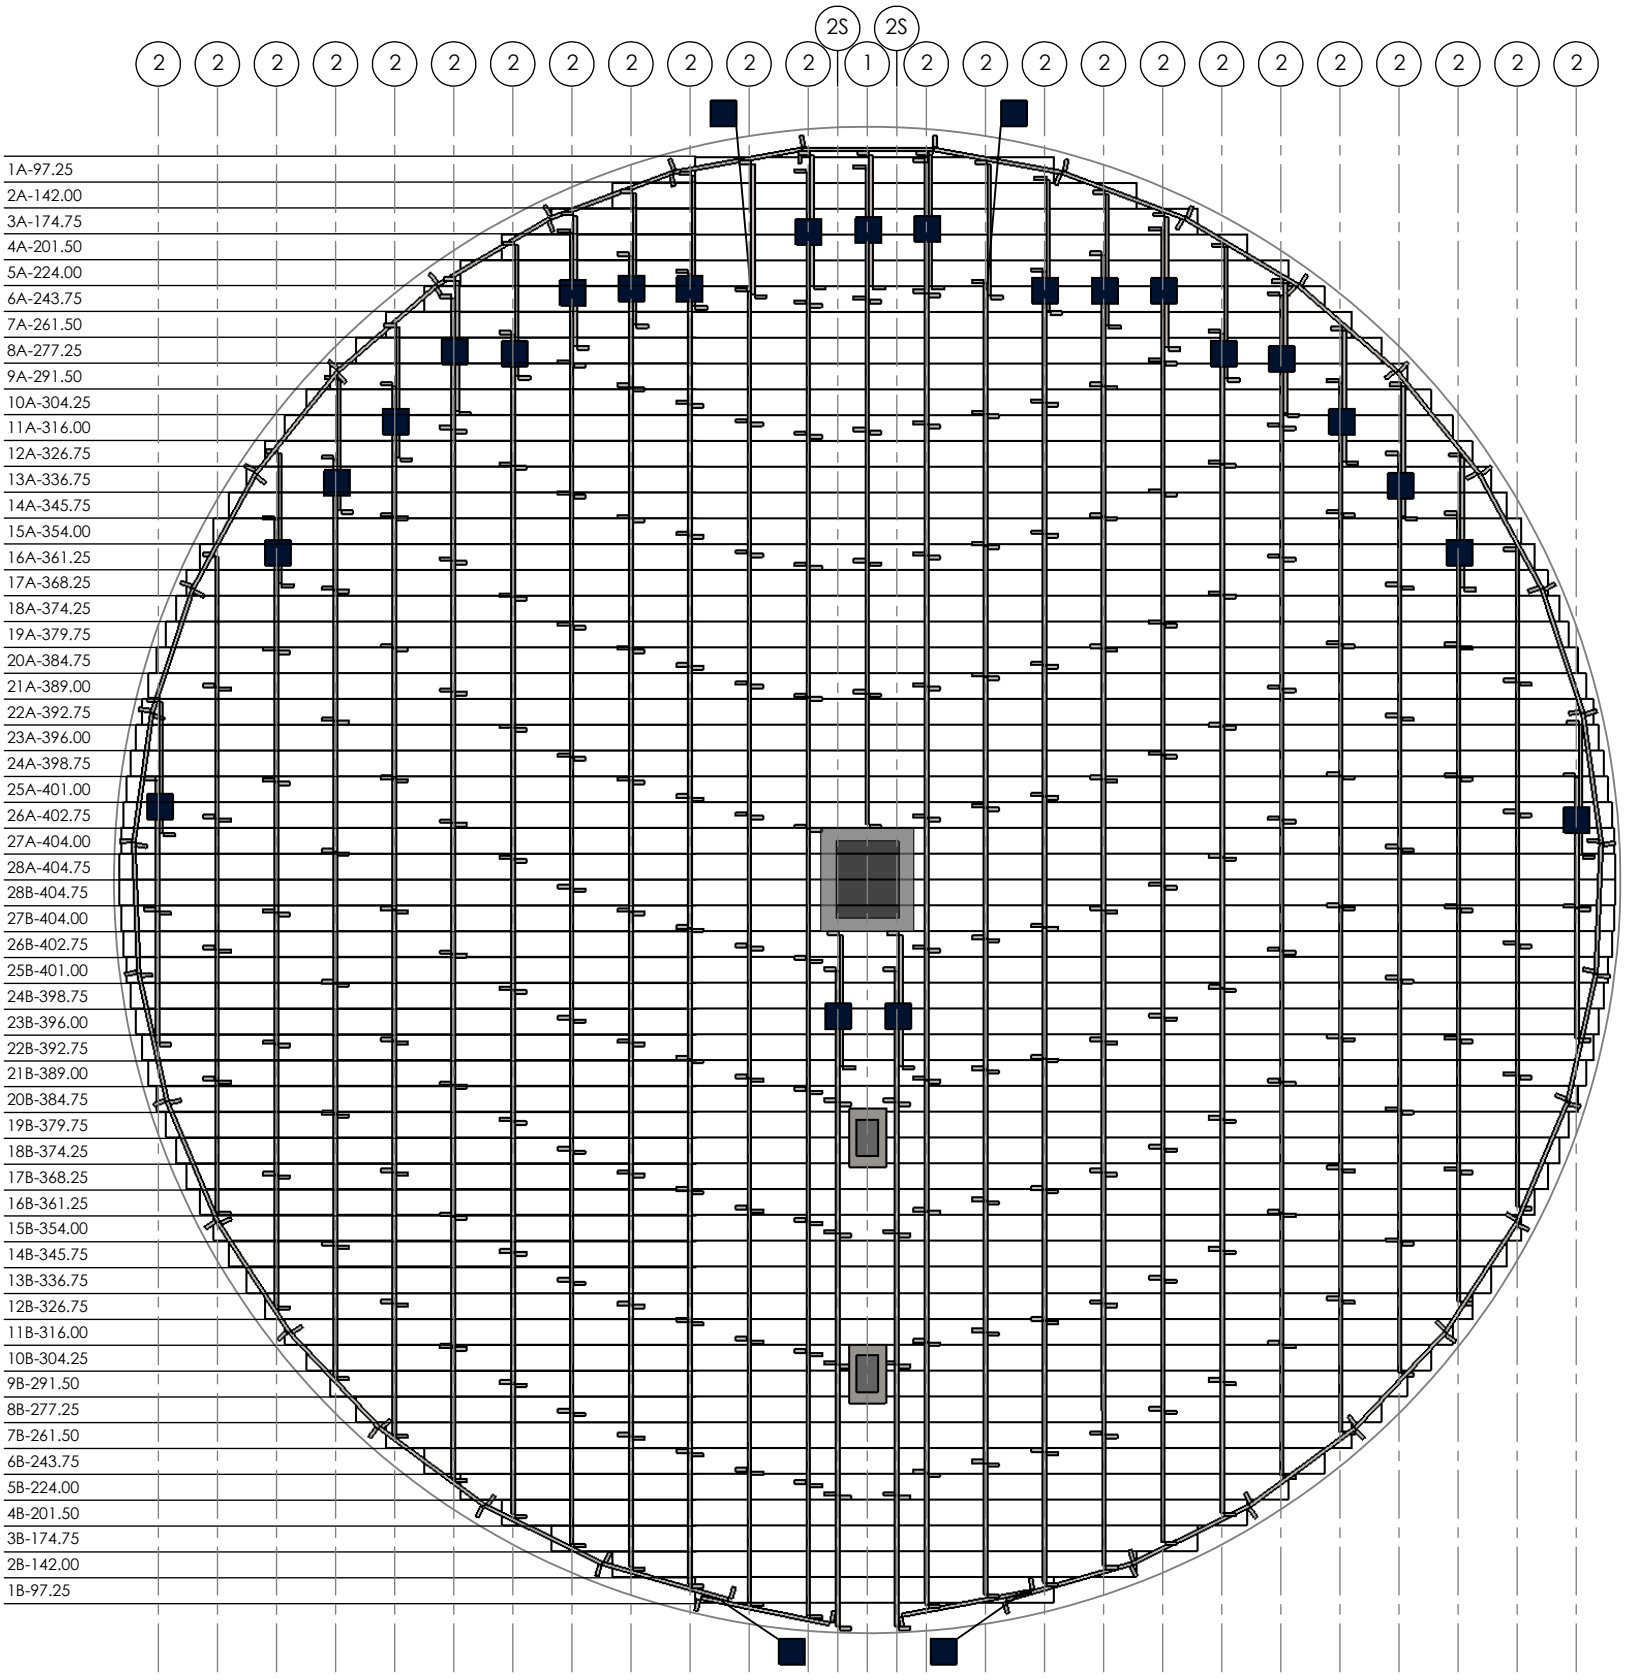

■ CLIPS PLACED AT EVERY INTERSECTION FROM ROW TO SUPPORT CIRCUMFERENCE

WARNING: DO NOT EXCEED 6" OF BOARD OVER HANG FROM SUPPORT

ITEM	DESCRIPTION
1	CENTER CHALKLINE
2	NORMAL CHALKLINE SPACING 16"
2S	INNER ROW CHALKLINE SPACING 8"
■	2 CLIPS (APPLIED AT THE TOP AND BOTTOM OF EVERY SYNTIRO INTERSECTION

ITEMS/UNITS	TOTALS	WGT./LBS
SYNTIRO'S	271	2,164
CLIPS	165	
FLOOR LIN/FT	1,492.38'	2,985
FLASHING	70	173
OVERALL WGT.		5,322