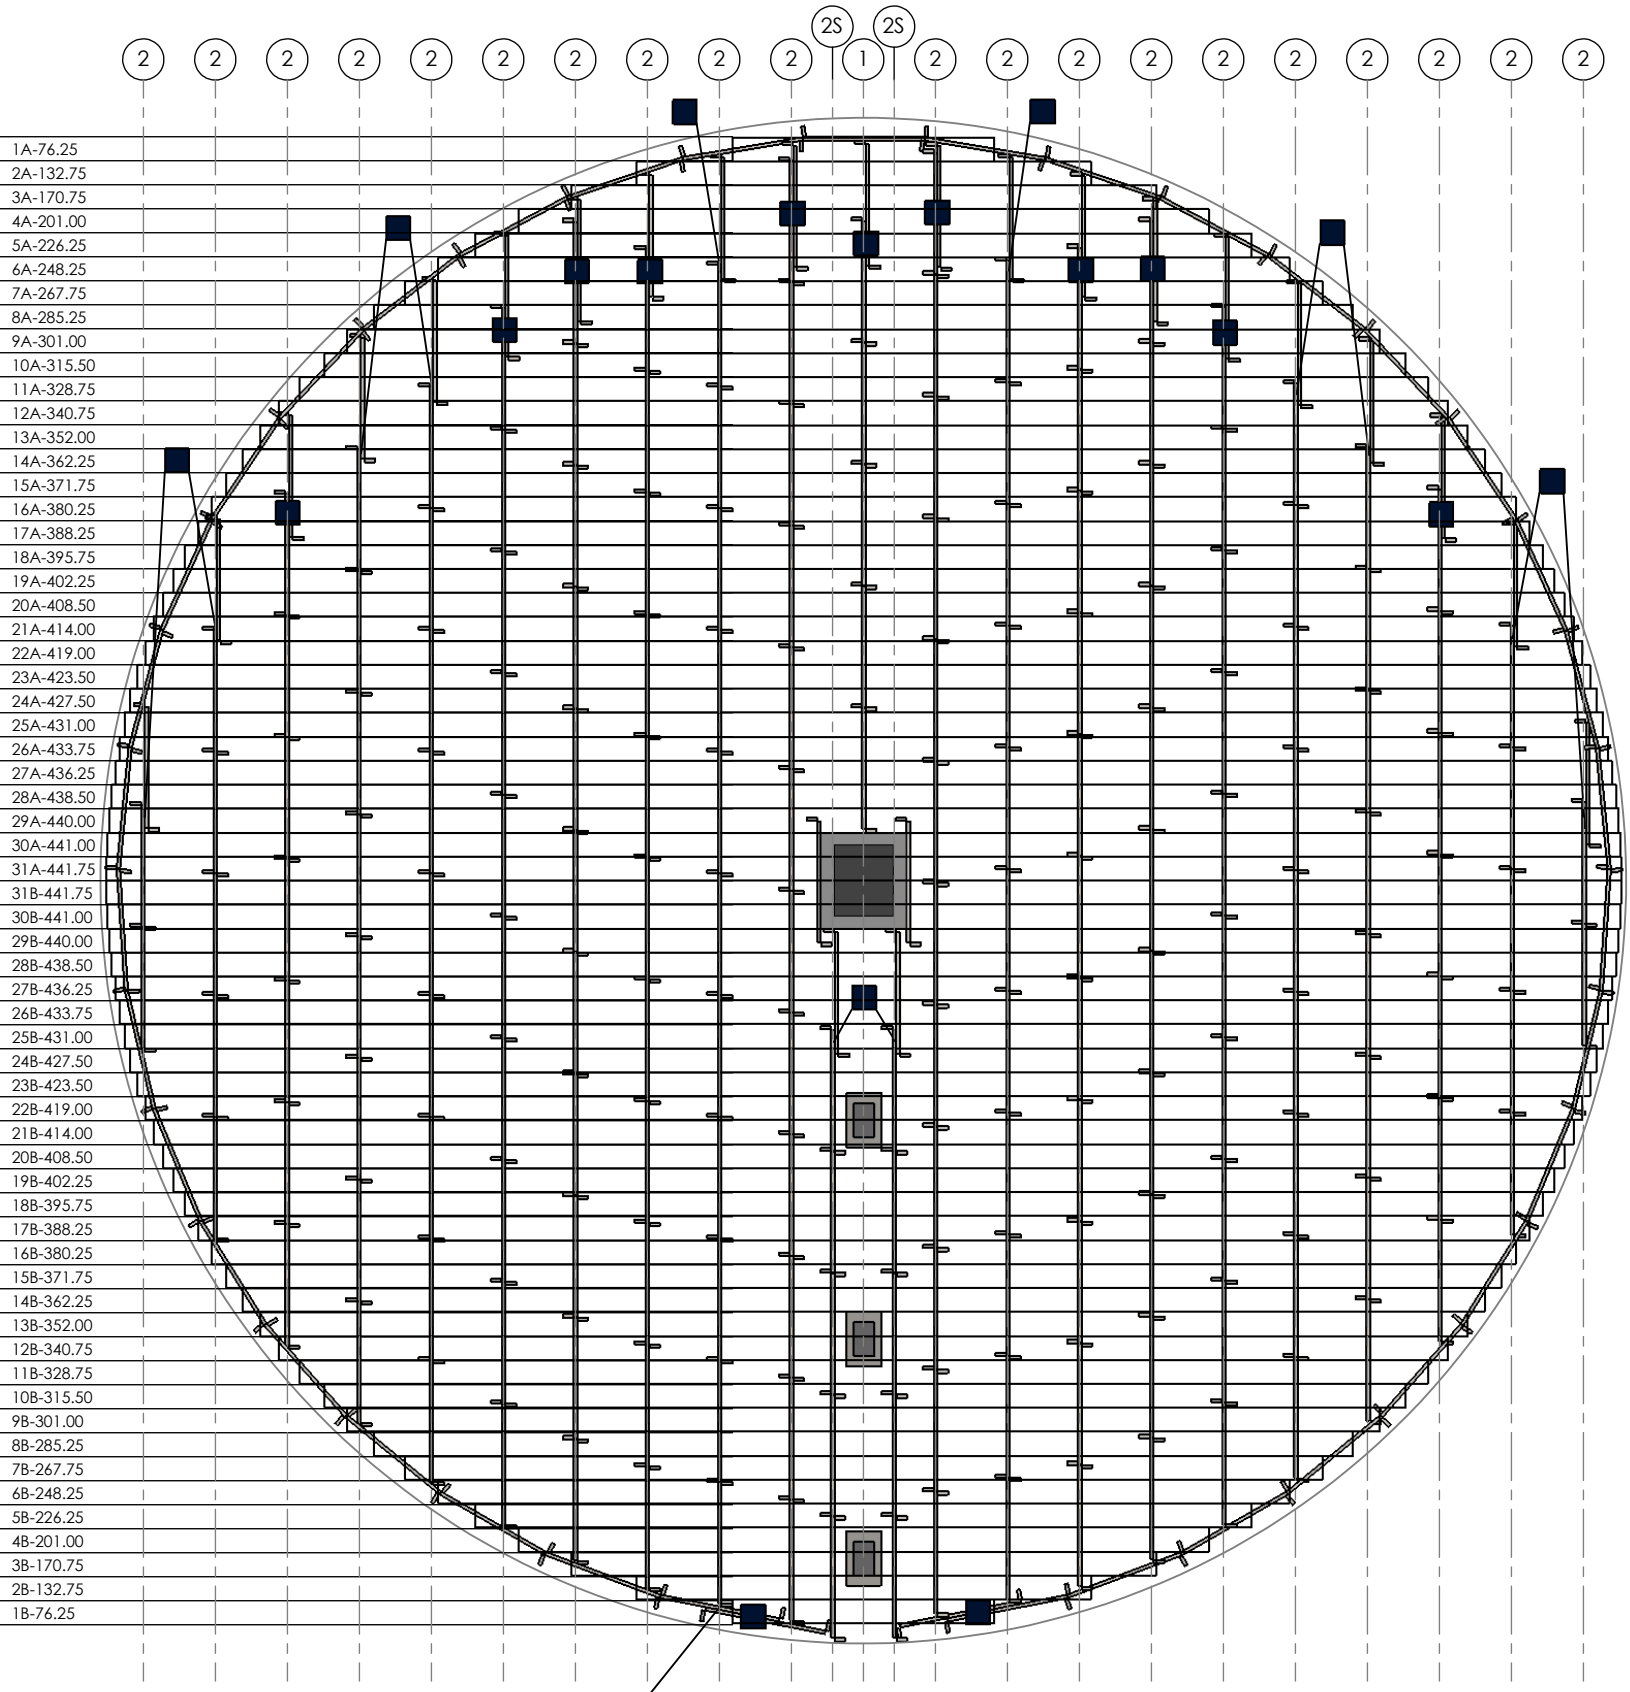

■ CLIPS PLACED AT EVERY INTERSECTION FROM ROW TO SUPPORT CIRCUMFERENCE

WARNING: DO NOT EXCEED 6" OF BOARD OVER HANG FROM SUPPORT

ITEM	DESCRIPTION
1	CENTER CHALKLINE
2	NORMAL CHALKLINE SPACING 21"
2S	INNER ROW CHALKLINE SPACING 9"
■	2 CLIPS (APPLIED AT THE TOP AND BOTTOM OF EVERY SYNTIRO INTERSECTION

ITEMS/UNITS	TOTALS	WGT./LBS
SYNTIRO'S	253	2,026
CLIPS	140	
FLOOR LIN/FT	1783.58'	3,568
FLASHING	76	188
OVERALL WGT.		5,782