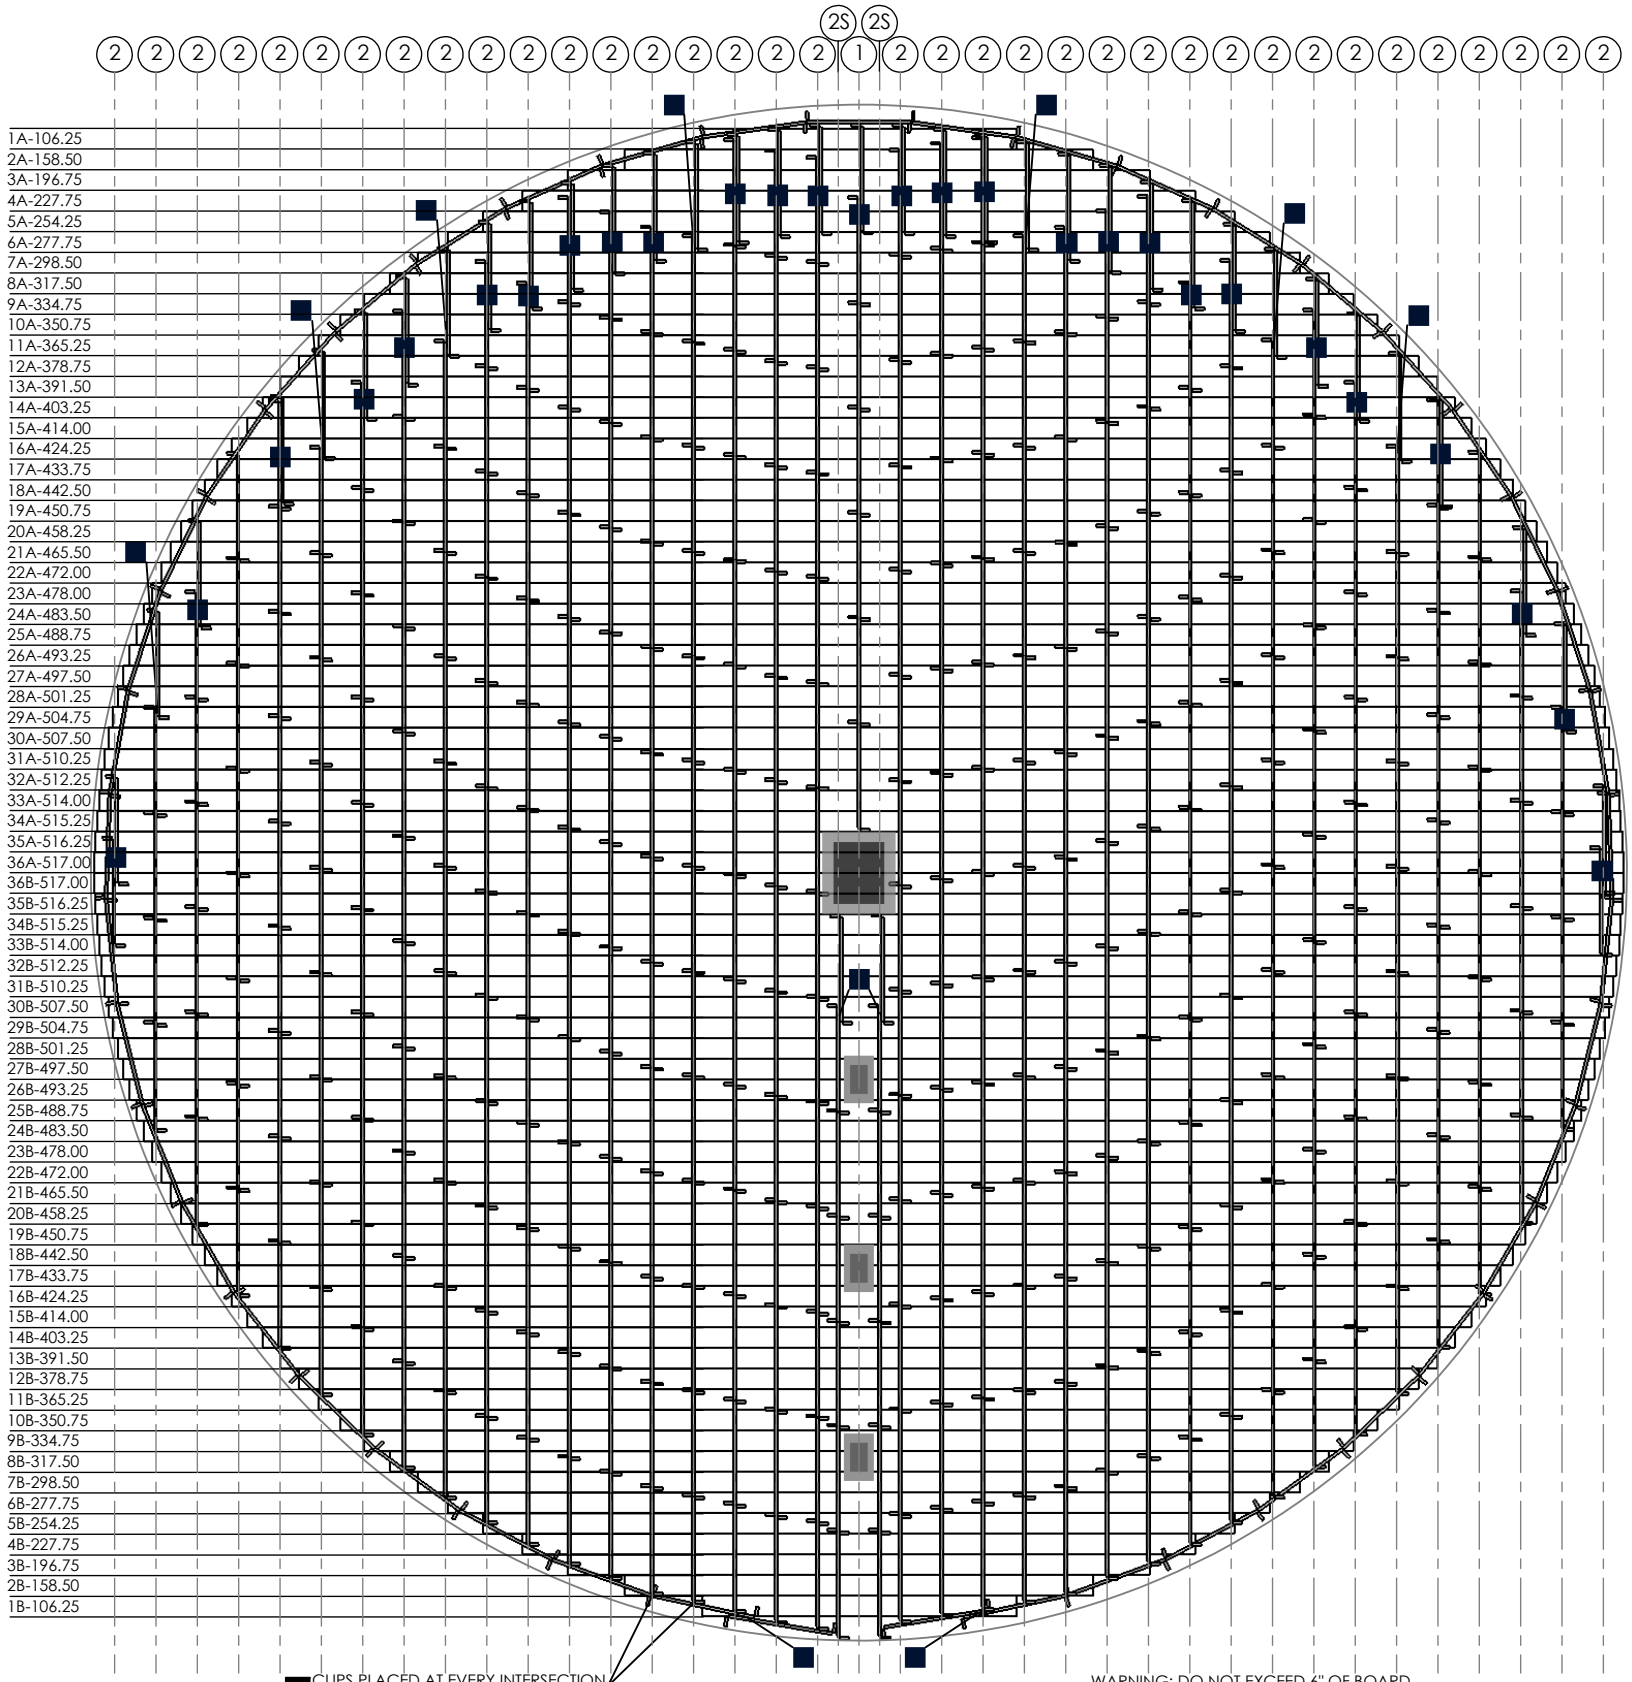

CLIPS PLACED AT EVERY INTERSECTION FROM ROW TO SUPPORT CIRCUMFERENCE

WARNING: DO NOT EXCEED 6" OF BOARD OVER HANG FROM SUPPORT

ITEM	DESCRIPTION
1	CENTER CHALKLINE
2	NORMAL CHALKLINE SPACING 14"
2S	INNER ROW CHALKLINE SPACING 7"
■	2 CLIPS (APPLIED AT THE TOP AND BOTTOM OF EVERY SYNTIRO INTERSECTION

ITEM	AMOUNT
42" SYNTIRO'S	476
CLIPS	170

UNITS	TOTALS
LIN/FT	2,443.67'
FLASHING	88
OVR. WGHT	8,073 LBS